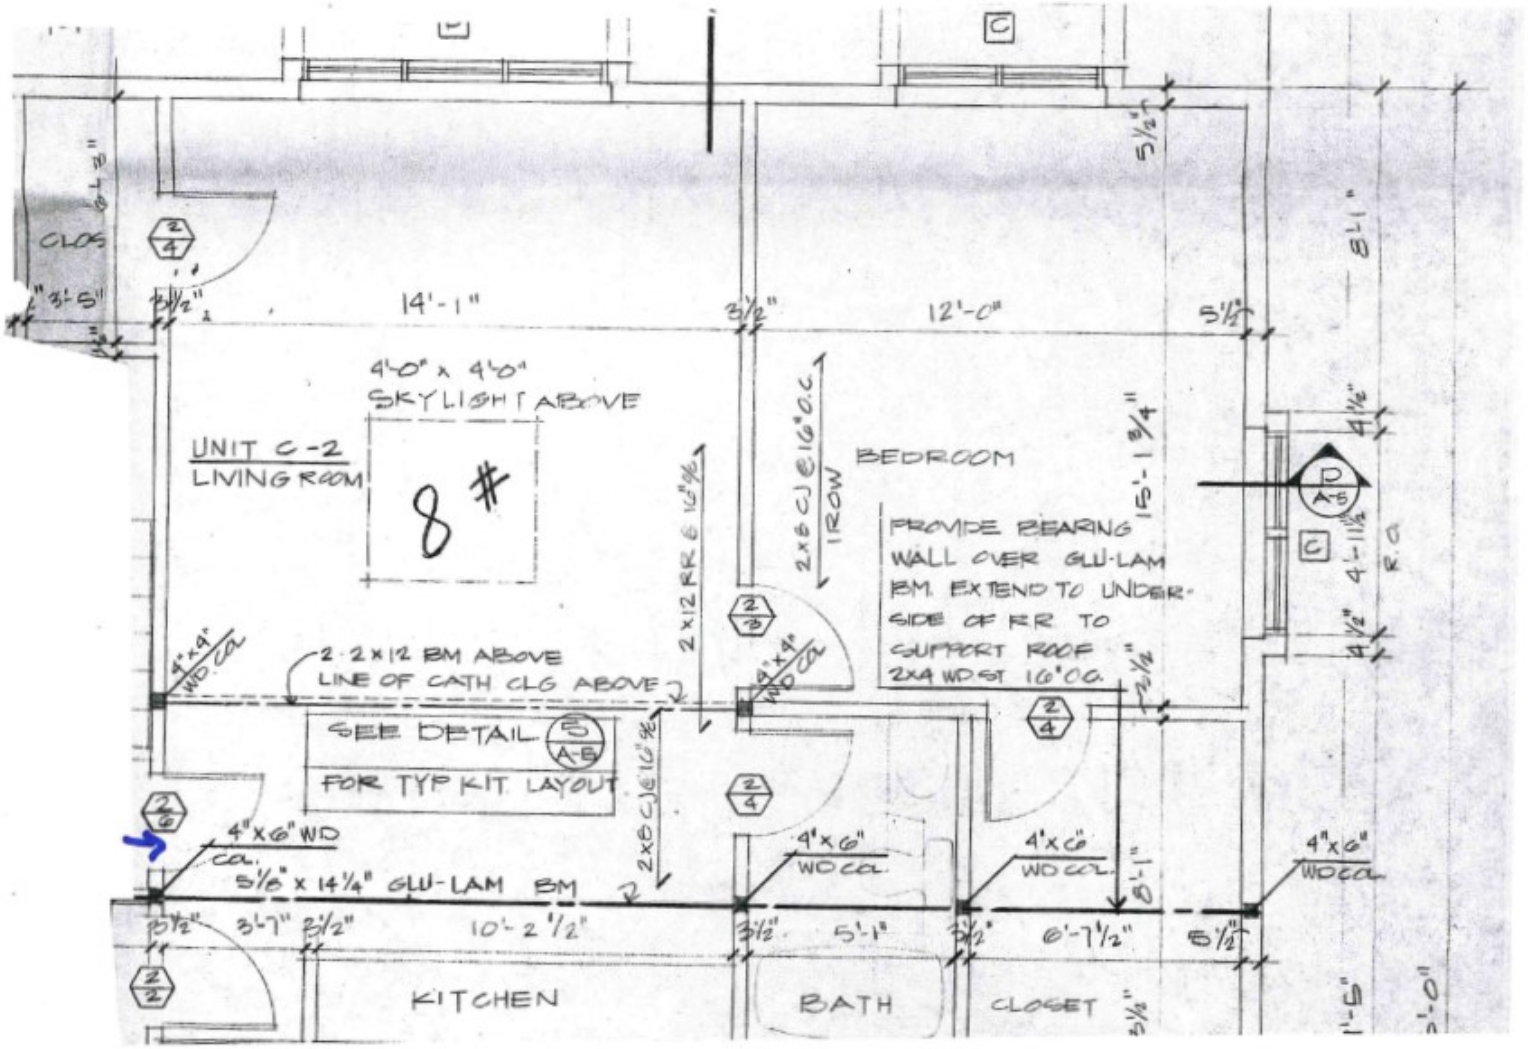
UNIT C-2
LIVING ROOM
4'-0" x 4'-0"
SKYLIGHT ABOVE
8 #
14'-1"
12'-0"
BEDROOM
PROVIDE BEARING WALL OVER GLU-LAM BM. EXTEND TO UNDERSIDE OF RR TO SUPPORT ROOF 2X4 WD ST 16" O.C.
2x6 CJ @ 16" O.C. 1 ROW
2x12 RR @ 16" O.C.
2-2x12 BM ABOVE LINE OF CATH CLG ABOVE
SEE DETAIL D A-5 FOR TYP KIT LAYOUT
2x6 CJ @ 16" O.C.
4"x4" WD CA.
4"x6" WD CA.
5 1/8" x 14 1/4" GLU-LAM BM
KITCHEN
BATH
CLOSET
CLOS